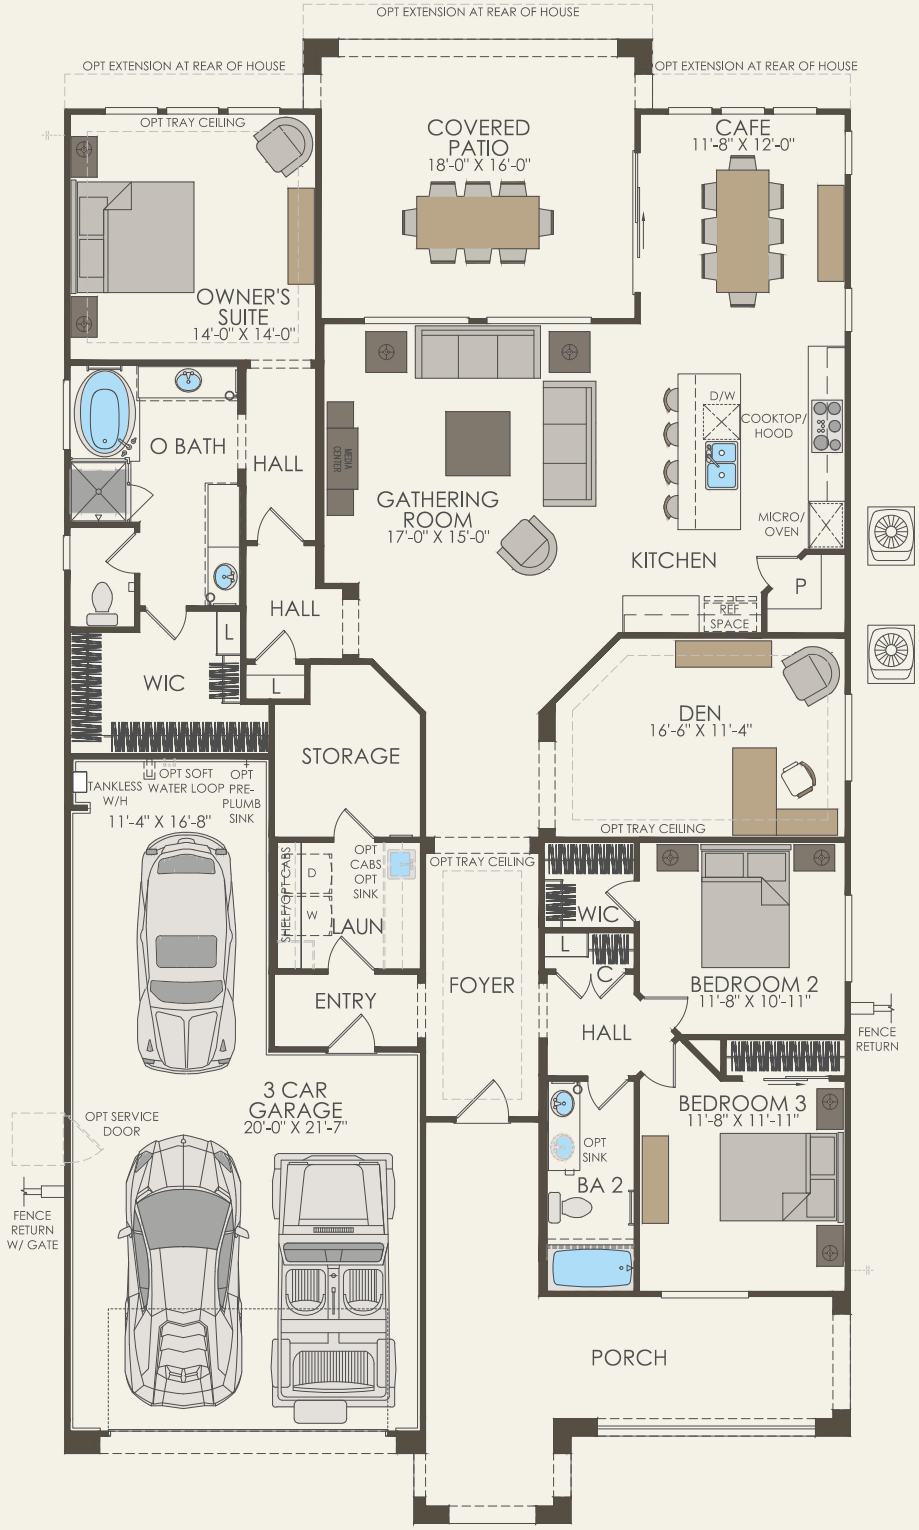
OPT EXTENSION AT REAR OF HOUSE
OPT EXTENSION AT REAR OF HOUSE
OPT EXTENSION AT REAR OF HOUSE
OPT TRAY CEILING
COVERED PATIO
18'-0" X 16'-0"
CAFE
11'-8" X 12'-0"
OWNER'S SUITE
14'-0" X 14'-0"
O BATH
HALL
BUILT-IN WAIRE
GATHERING ROOM
17'-0" X 15'-0"
D/W
COOKTOP/ HOOD
MICRO/ OVEN
KITCHEN
P
REF SPACE
HALL
L
WIC
L
STORAGE
DEN
16'-6" X 11'-4"
OPT TRAY CEILING
TANKLESS W/H
OPT SOFT WATER LOOP
OPT PRE-PLUMB SINK
11'-4" X 16'-8"
SHELF/OPT CABS
D
W
OPT CABS OPT SINK
LAUN
OPT TRAY CEILING
WIC
L
C
BEDROOM 2
11'-8" X 10'-11"
ENTRY
FOYER
HALL
FENCE RETURN
3 CAR GARAGE
20'-0" X 21'-7"
OPT SERVICE DOOR
BEDROOM 3
11'-8" X 11'-11"
OPT SINK
BA 2
FENCE RETURN W/ GATE
PORCH