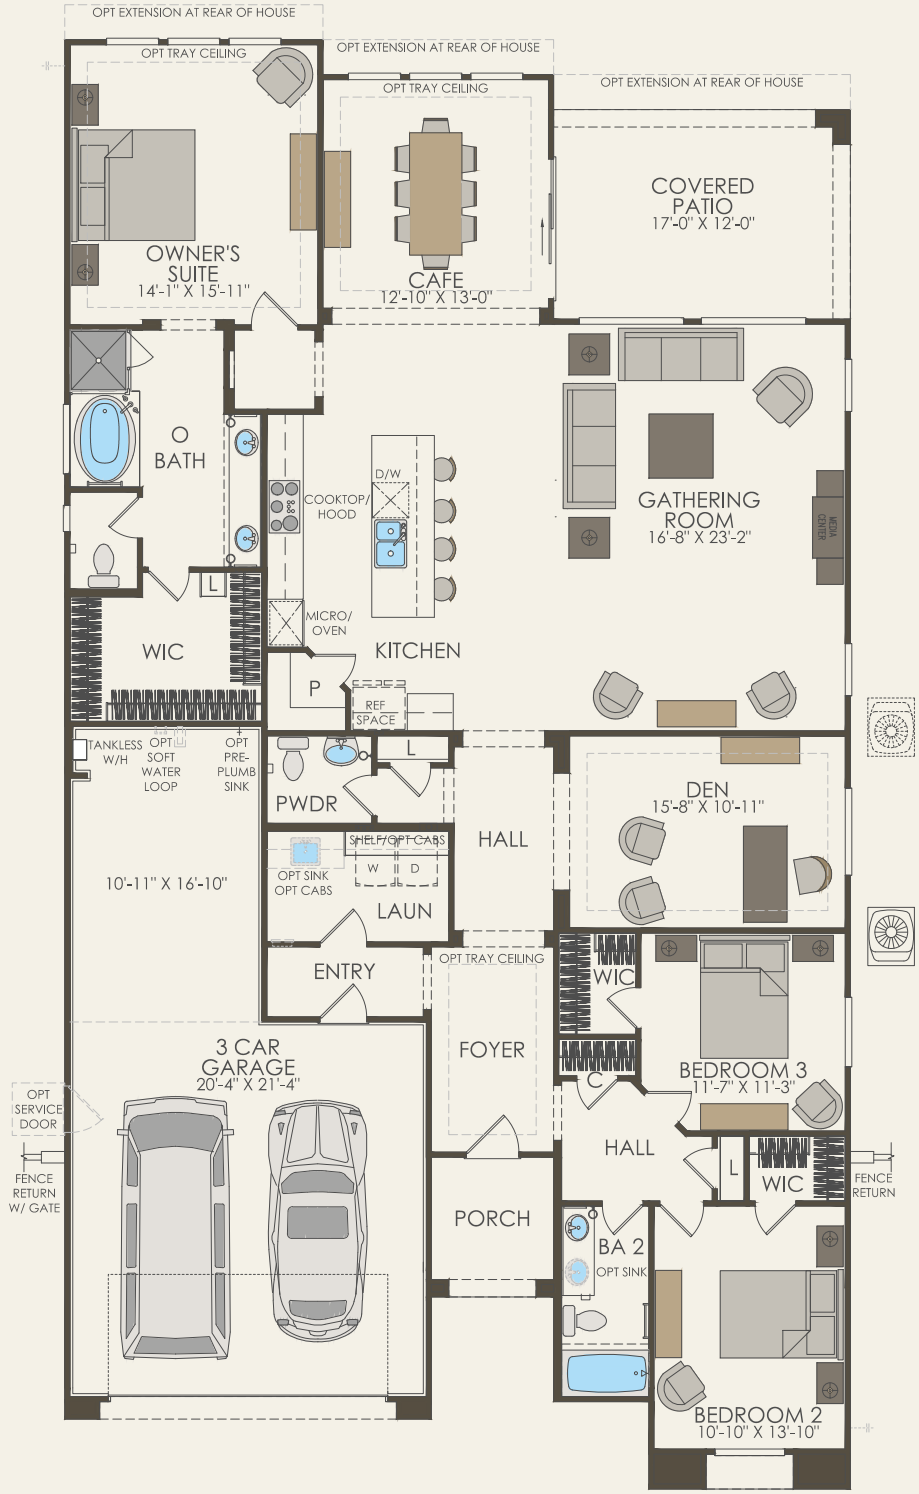
OPT EXTENSION AT REAR OF HOUSE
OPT TRAY CEILING
OPT EXTENSION AT REAR OF HOUSE
OPT TRAY CEILING
OPT EXTENSION AT REAR OF HOUSE
COVERED PATIO
17'-0" X 12'-0"
OWNER'S SUITE
14'-1" X 15'-11"
CAFE
12'-10" X 13'-0"
O BATH
D/W
COOKTOP/ HOOD
GATHERING ROOM
16'-8" X 23'-2"
MEDIA CENTER
L
MICRO/ OVEN
WIC
KITCHEN
P
REF SPACE
TANKLESS W/H
OPT SOFT WATER LOOP
OPT PRE-PLUMB SINK
L
PWDR
HALL
DEN
15'-8" X 10'-11"
SHELF/OPT CABS
W
D
OPT SINK OPT CABS
10'-11" X 16'-10"
LAUN
ENTRY
OPT TRAY CEILING
WIC
FOYER
3 CAR GARAGE
20'-4" X 21'-4"
C
BEDROOM 3
11'-7" X 11'-3"
OPT SERVICE DOOR
HALL
L
WIC
FENCE RETURN W/ GATE
FENCE RETURN
PORCH
BA 2
OPT SINK
BEDROOM 2
10'-10" X 13'-10"